Exhibit B, plate 1

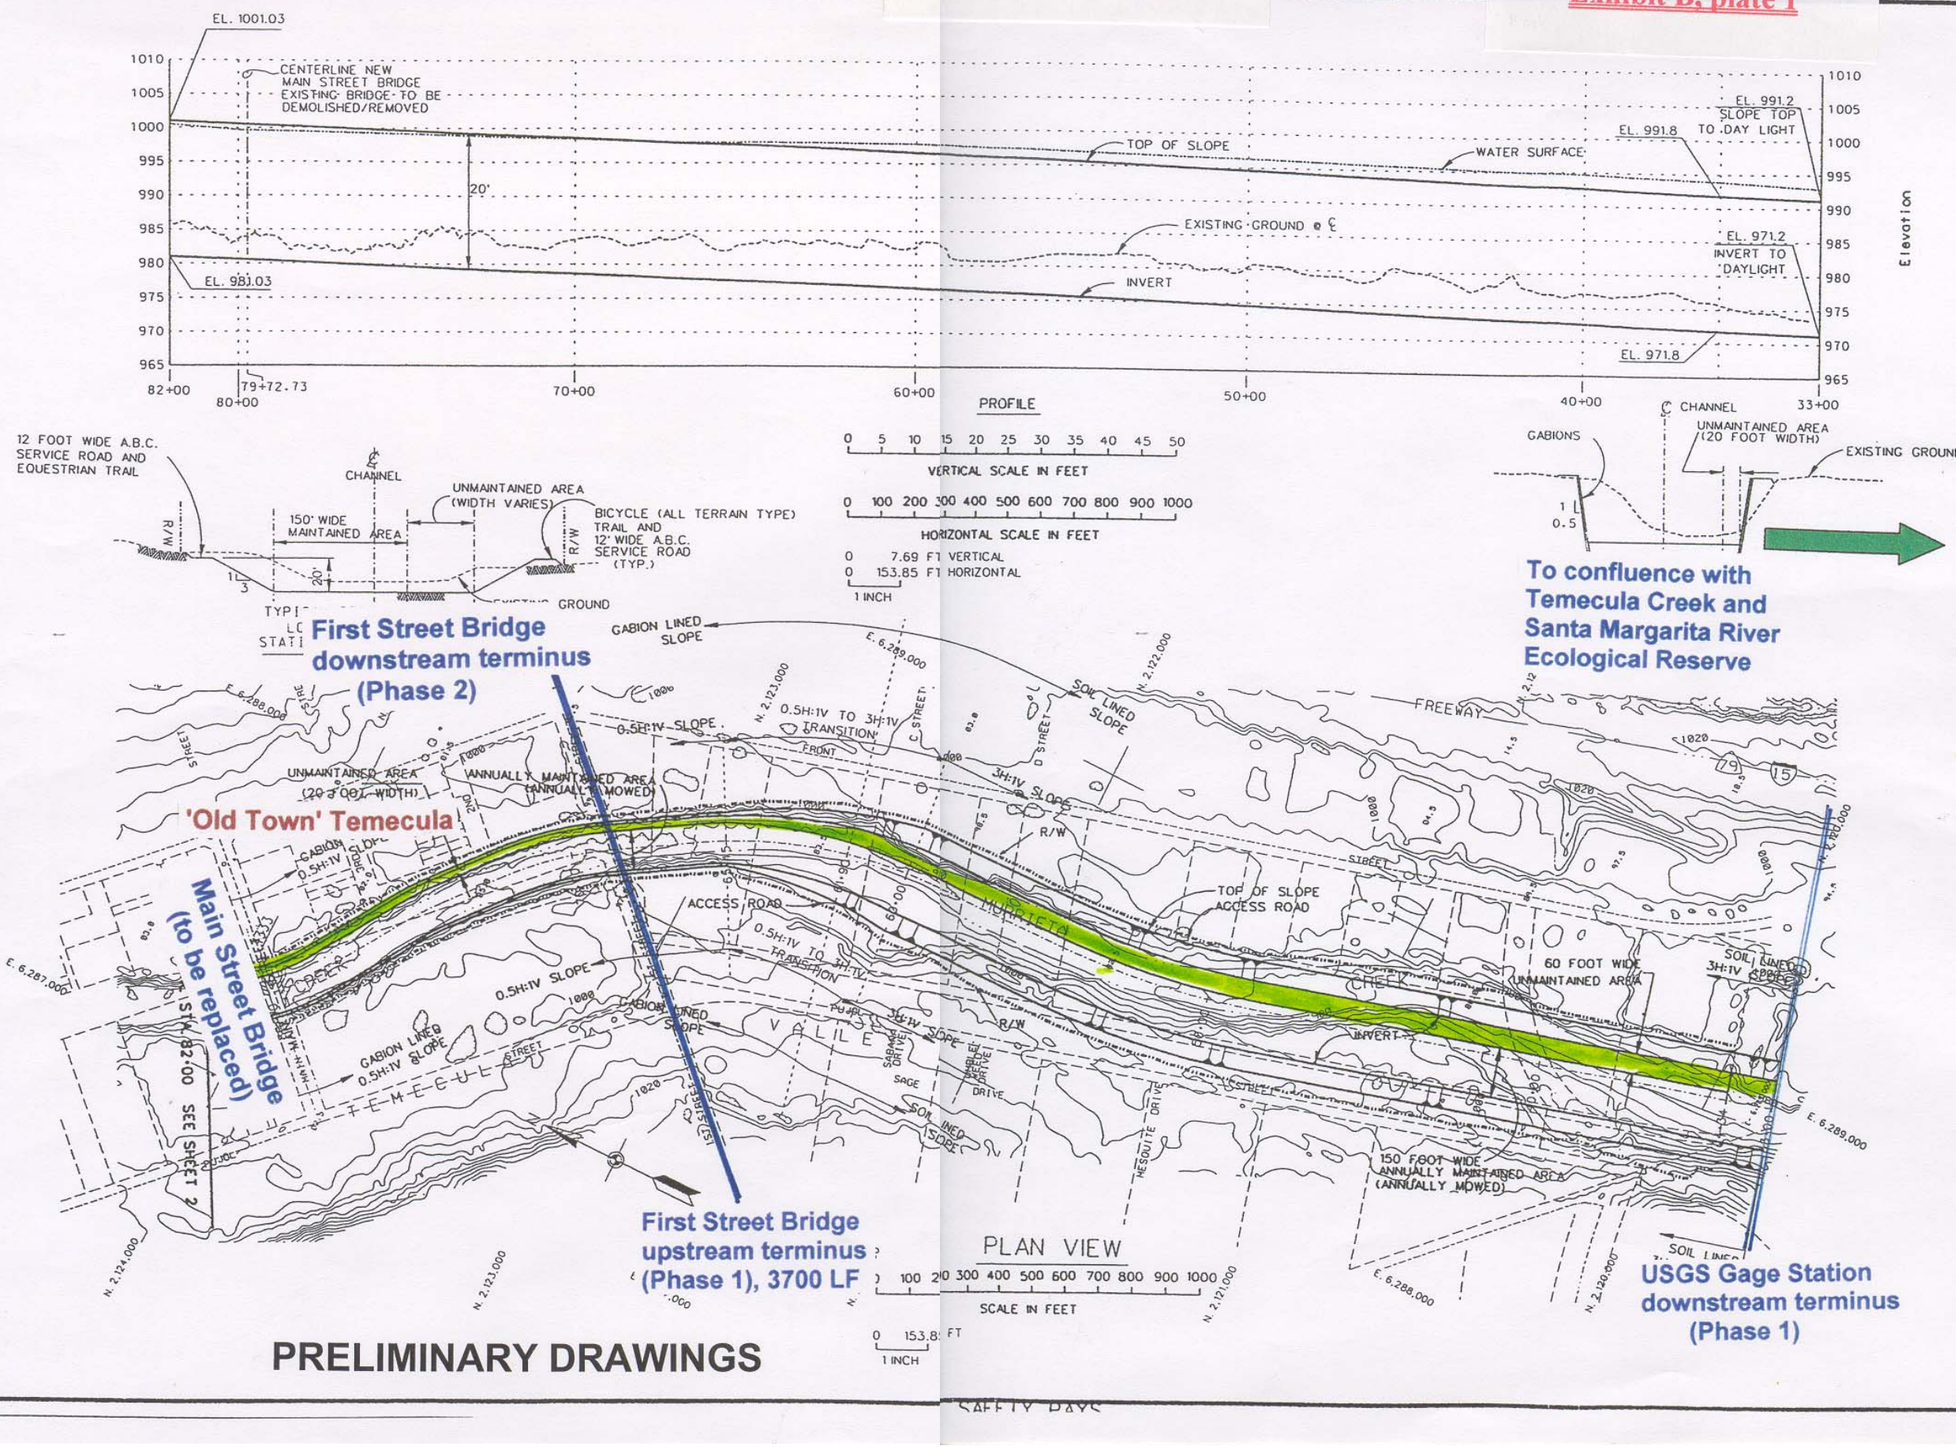

PRELIMINARY DRAWINGS

SANTA MARGARITA RIVER BASIN
MURRIETA CREEK
FEASIBILITY STUDY
ALTERNATIVE 2
CHANNEL IMPROVEMENTS AND FLOODWALLS
(STA. 82+00 TO STA. 33+33)

SYMBOL	DESCRIPTIONS	DATE	APPROVAL
REVISIONS			

U.S. ARMY ENGINEER DISTRICT
LOS ANGELES
CORPS OF ENGINEERS
SUBMITTED BY (AS REQUIRED BY E.R. 1110-1-8152)
THOMAS H. SAGE, P.E.
CHIEF, DESIGN BRANCH

DESIGNED BY:N.S.
DRAWN BY:N.S.
CHECKED BY:
CADD FILE NAME:HD-3.DGN
SPEC. NO.
DISTRICT FILE NO.

PLATE 3

Exhibit B, plate 2

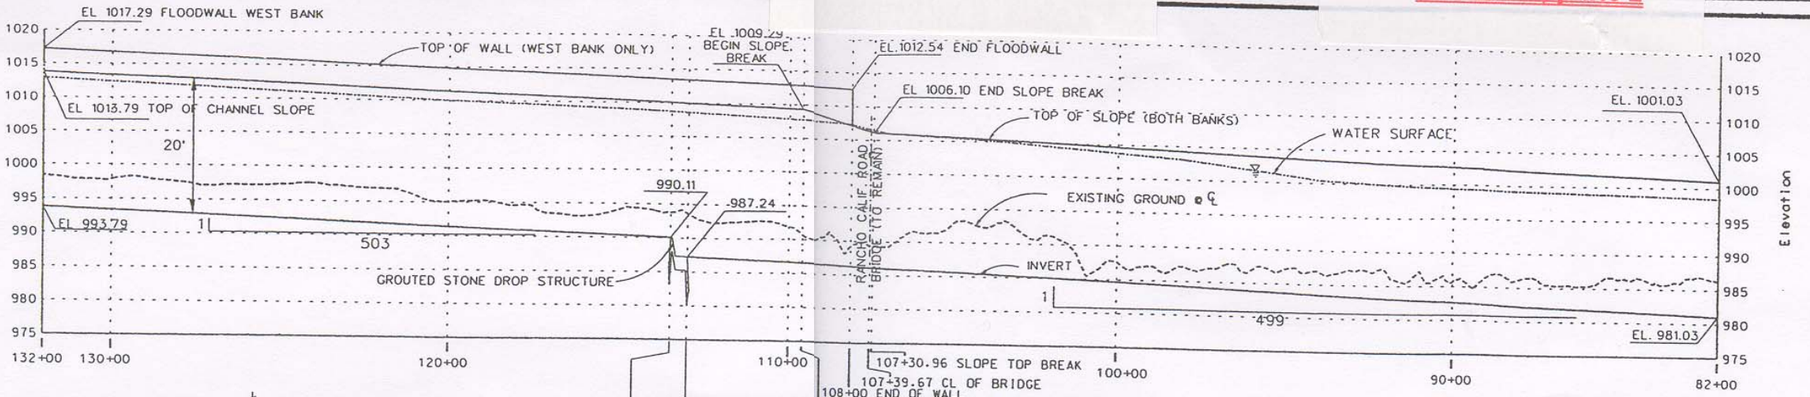

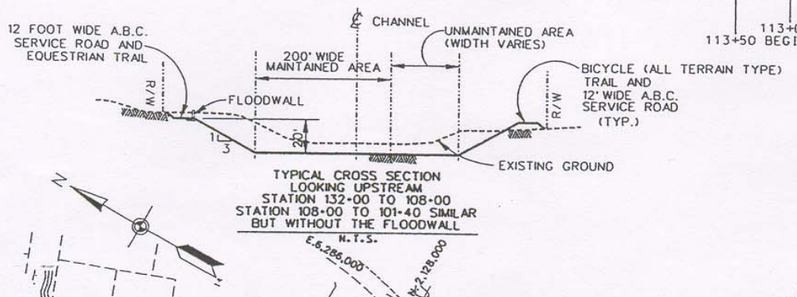

TYPICAL CROSS SECTION
LOOKING UPSTREAM
STATION 132+00 TO 108+00
STATION 108+00 TO 101+40 SIMILAR
BUT WITHOUT THE FLOODWALL
N.T.S.

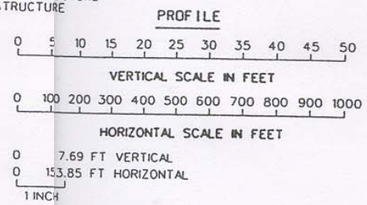

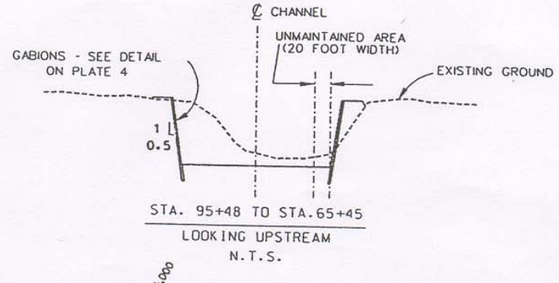

STA. 95+48 TO STA. 65+45
LOOKING UPSTREAM
N.T.S.

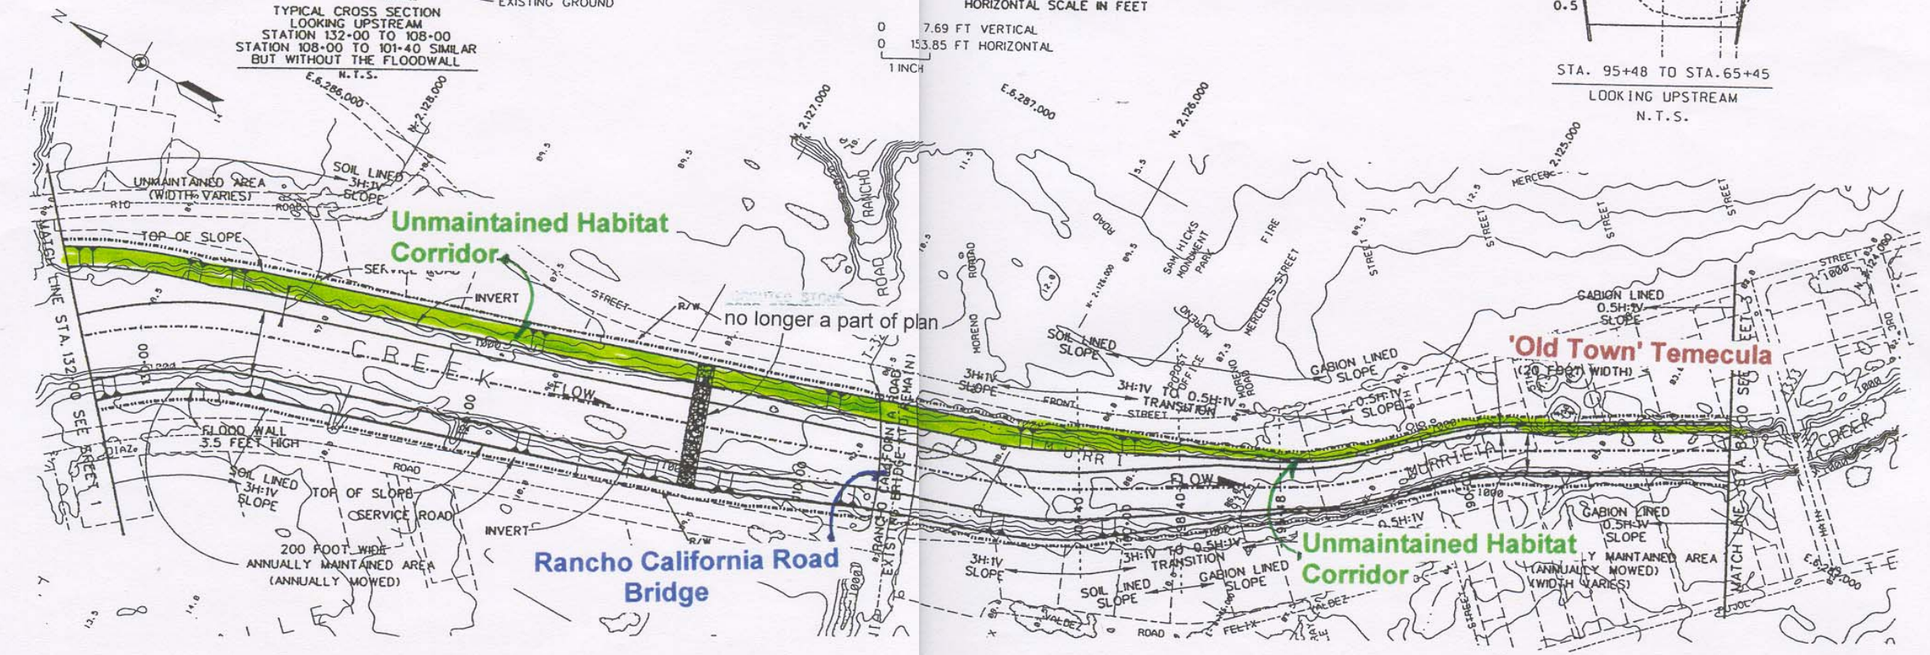

PLAN VIEW
0 100 200 300 400 500 600 700 800 900 1000
SCALE IN FEET
0 153.85 FT
1 INCH

PRELIMINARY DRAWINGS

SAFETY PAYS

SANTA MARGARITA RIVER BASIN
MURRIETA CREEK
FEASIBILITY STUDY
ALTERNATIVE 2
IMPROVEMENTS - FLOODWALLS
CHANNEL IMPROVEMENTS
(STA. 132+00 TO STA. 82+00)

SYMBOL	DESCRIPTIONS	DATE	APPROVAL

U.S. ARMY ENGINEER DISTRICT
LOS ANGELES
CORPS OF ENGINEERS
SUBMITTED BY: I.A.S. RECOMMENDED BY: C.E. 1100-1-1931
THOMAS H. SAGE, P.E.
CHIEF, DESIGN BRANCH

DESIGNED BY: M.S.
DRAWN BY: M.S.
CHECKED BY:

C:\00 FILE NAME\ MSD.2.DGN

DISTRICT FILE NO. | SPEC. NO.

PLATE 2

Exhibit B, plate 3

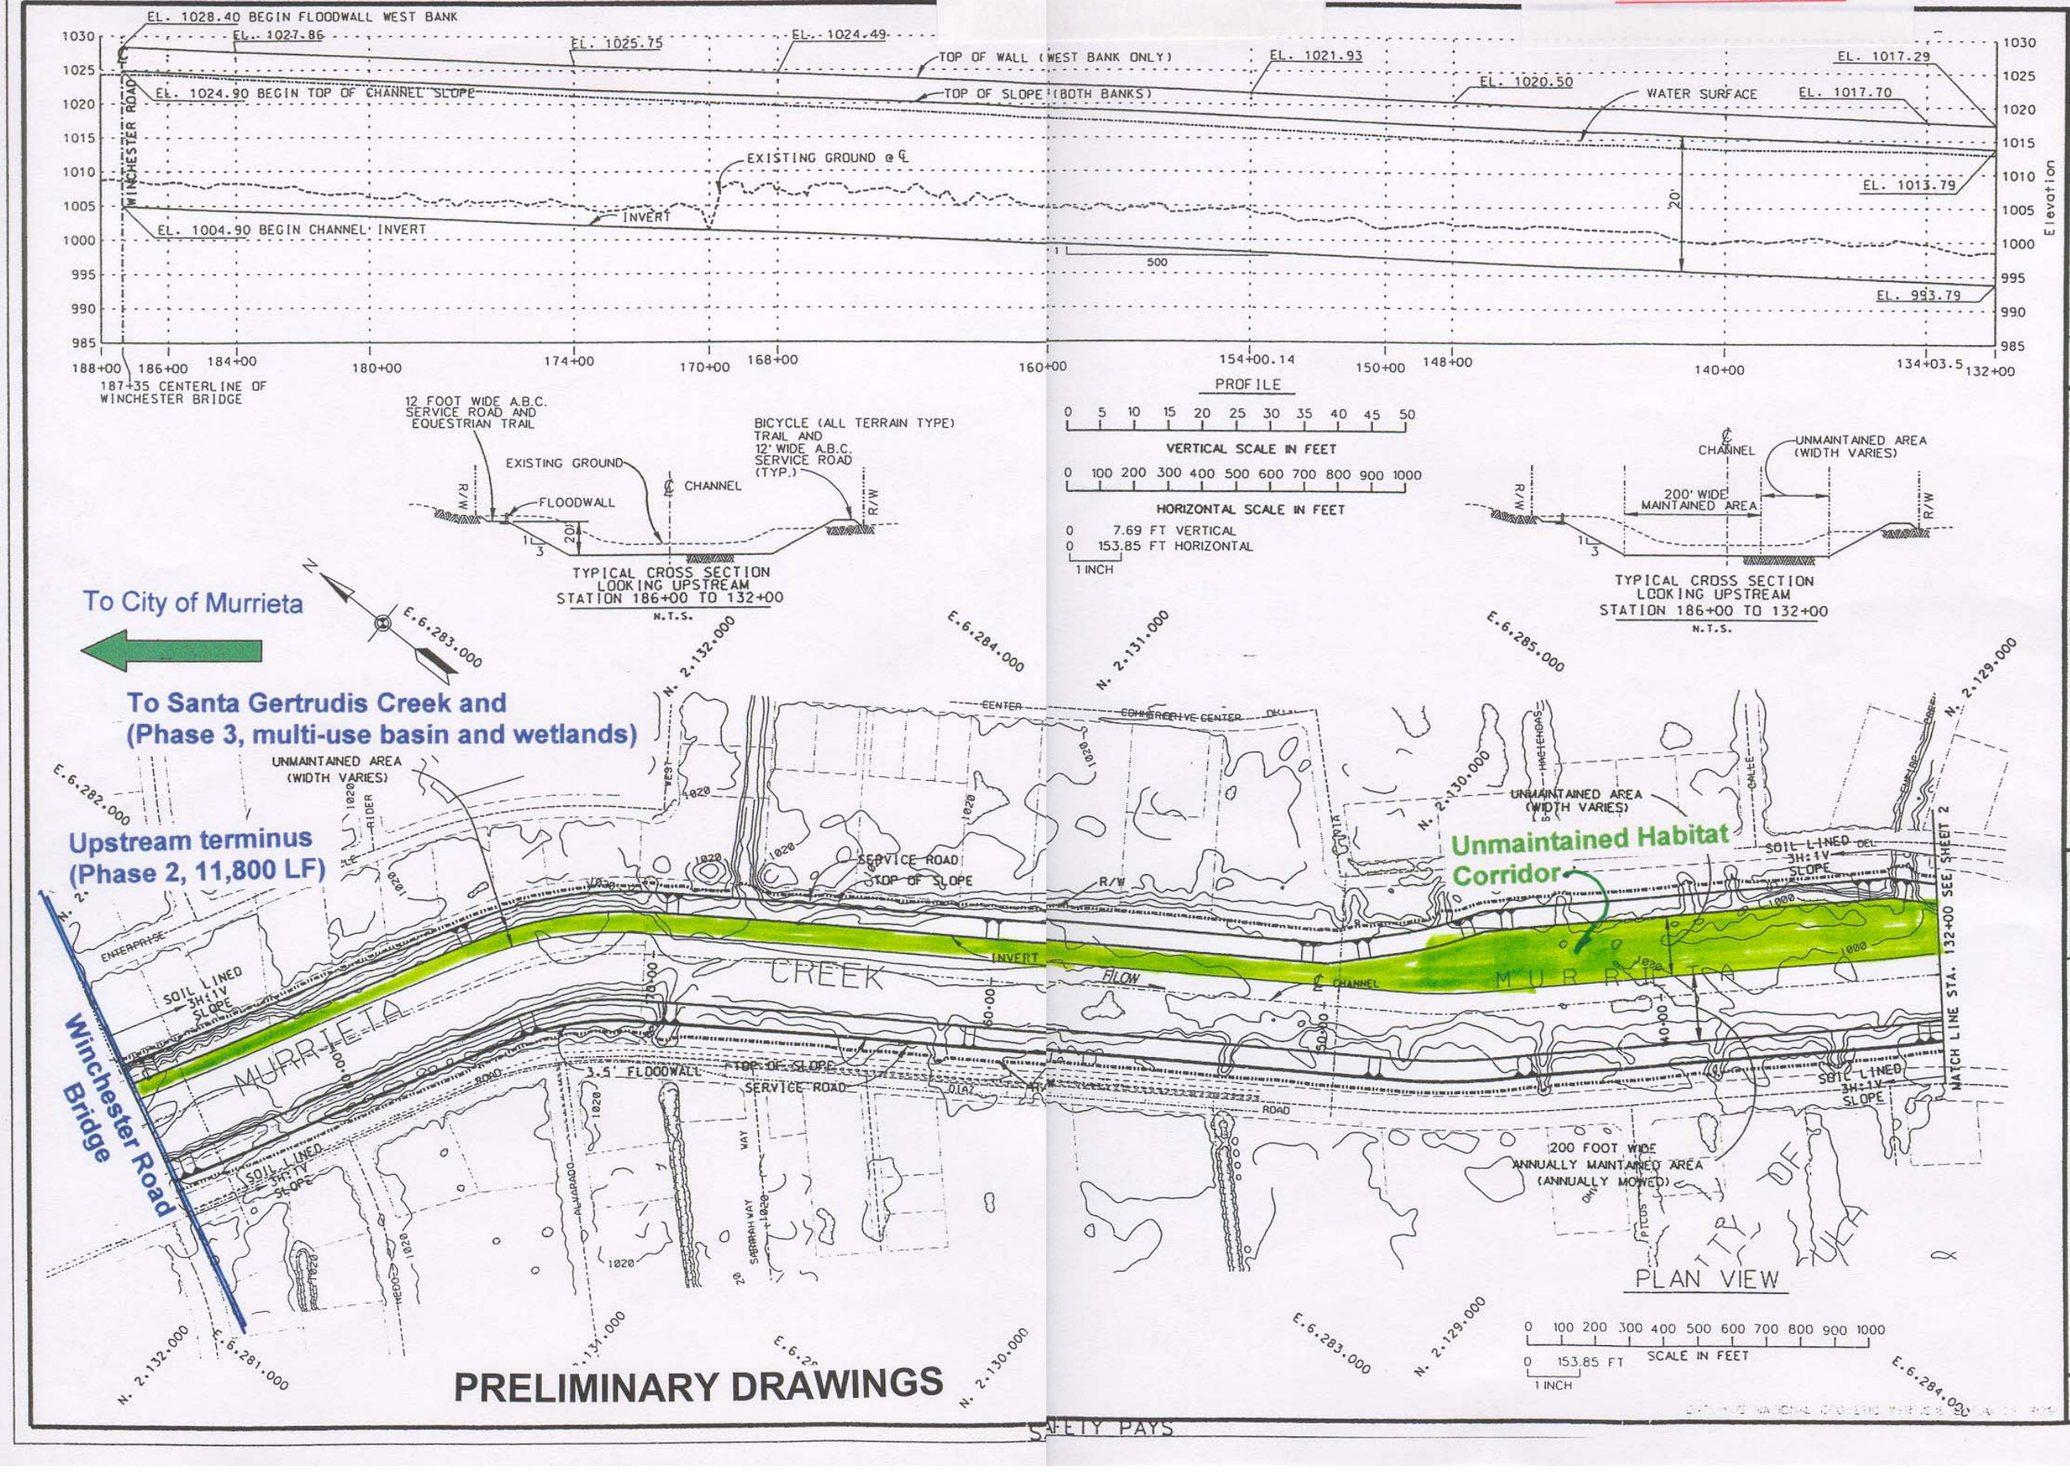
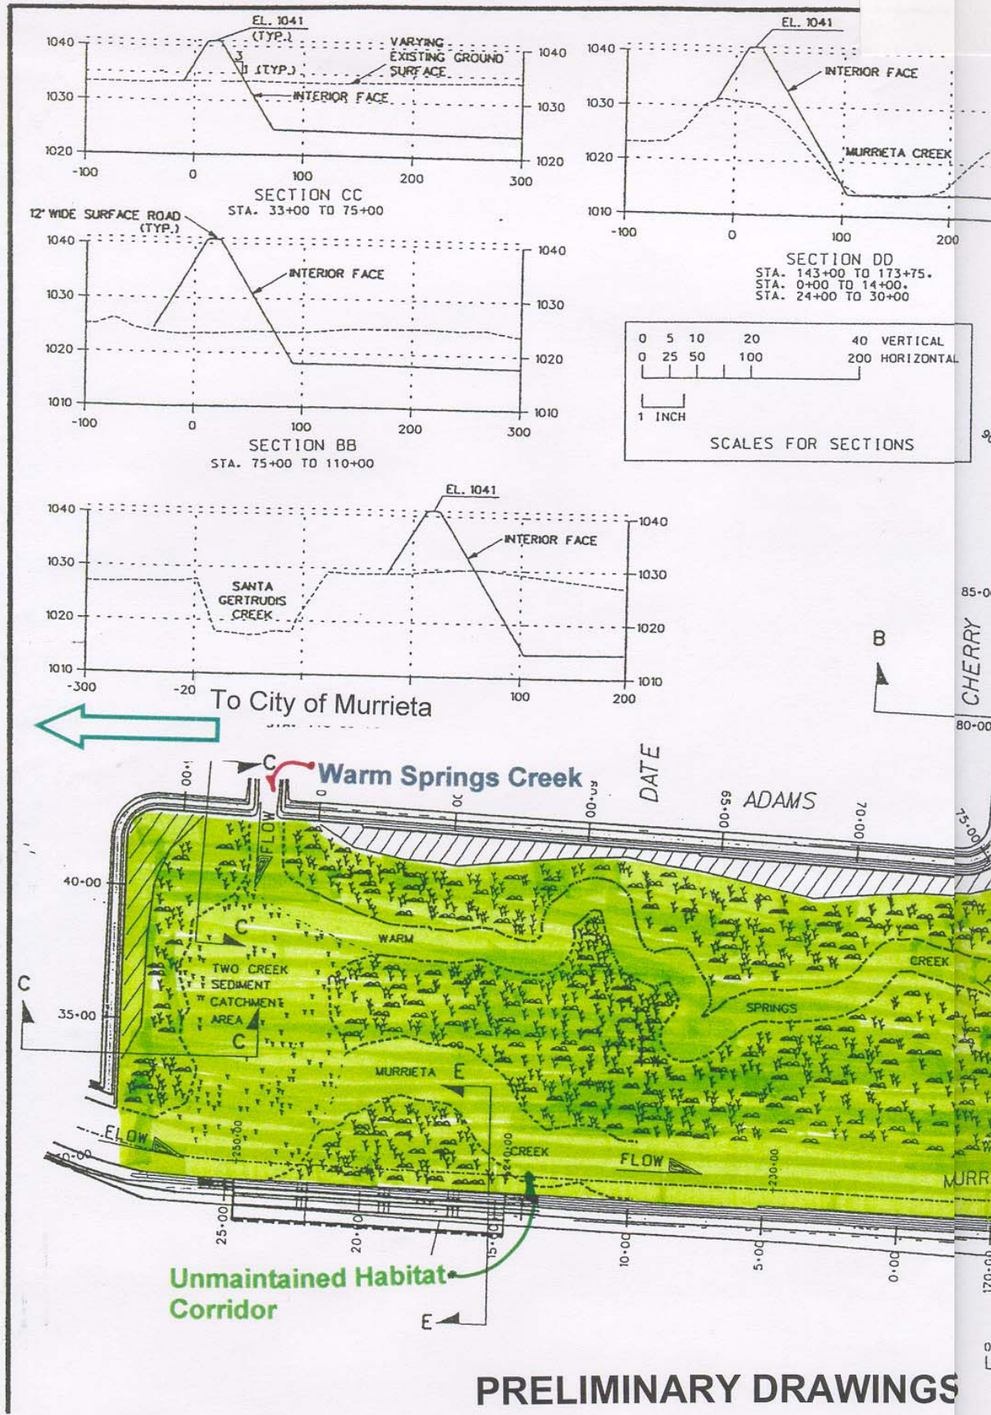
Exhibit B, plate 4