EXHIBIT 2

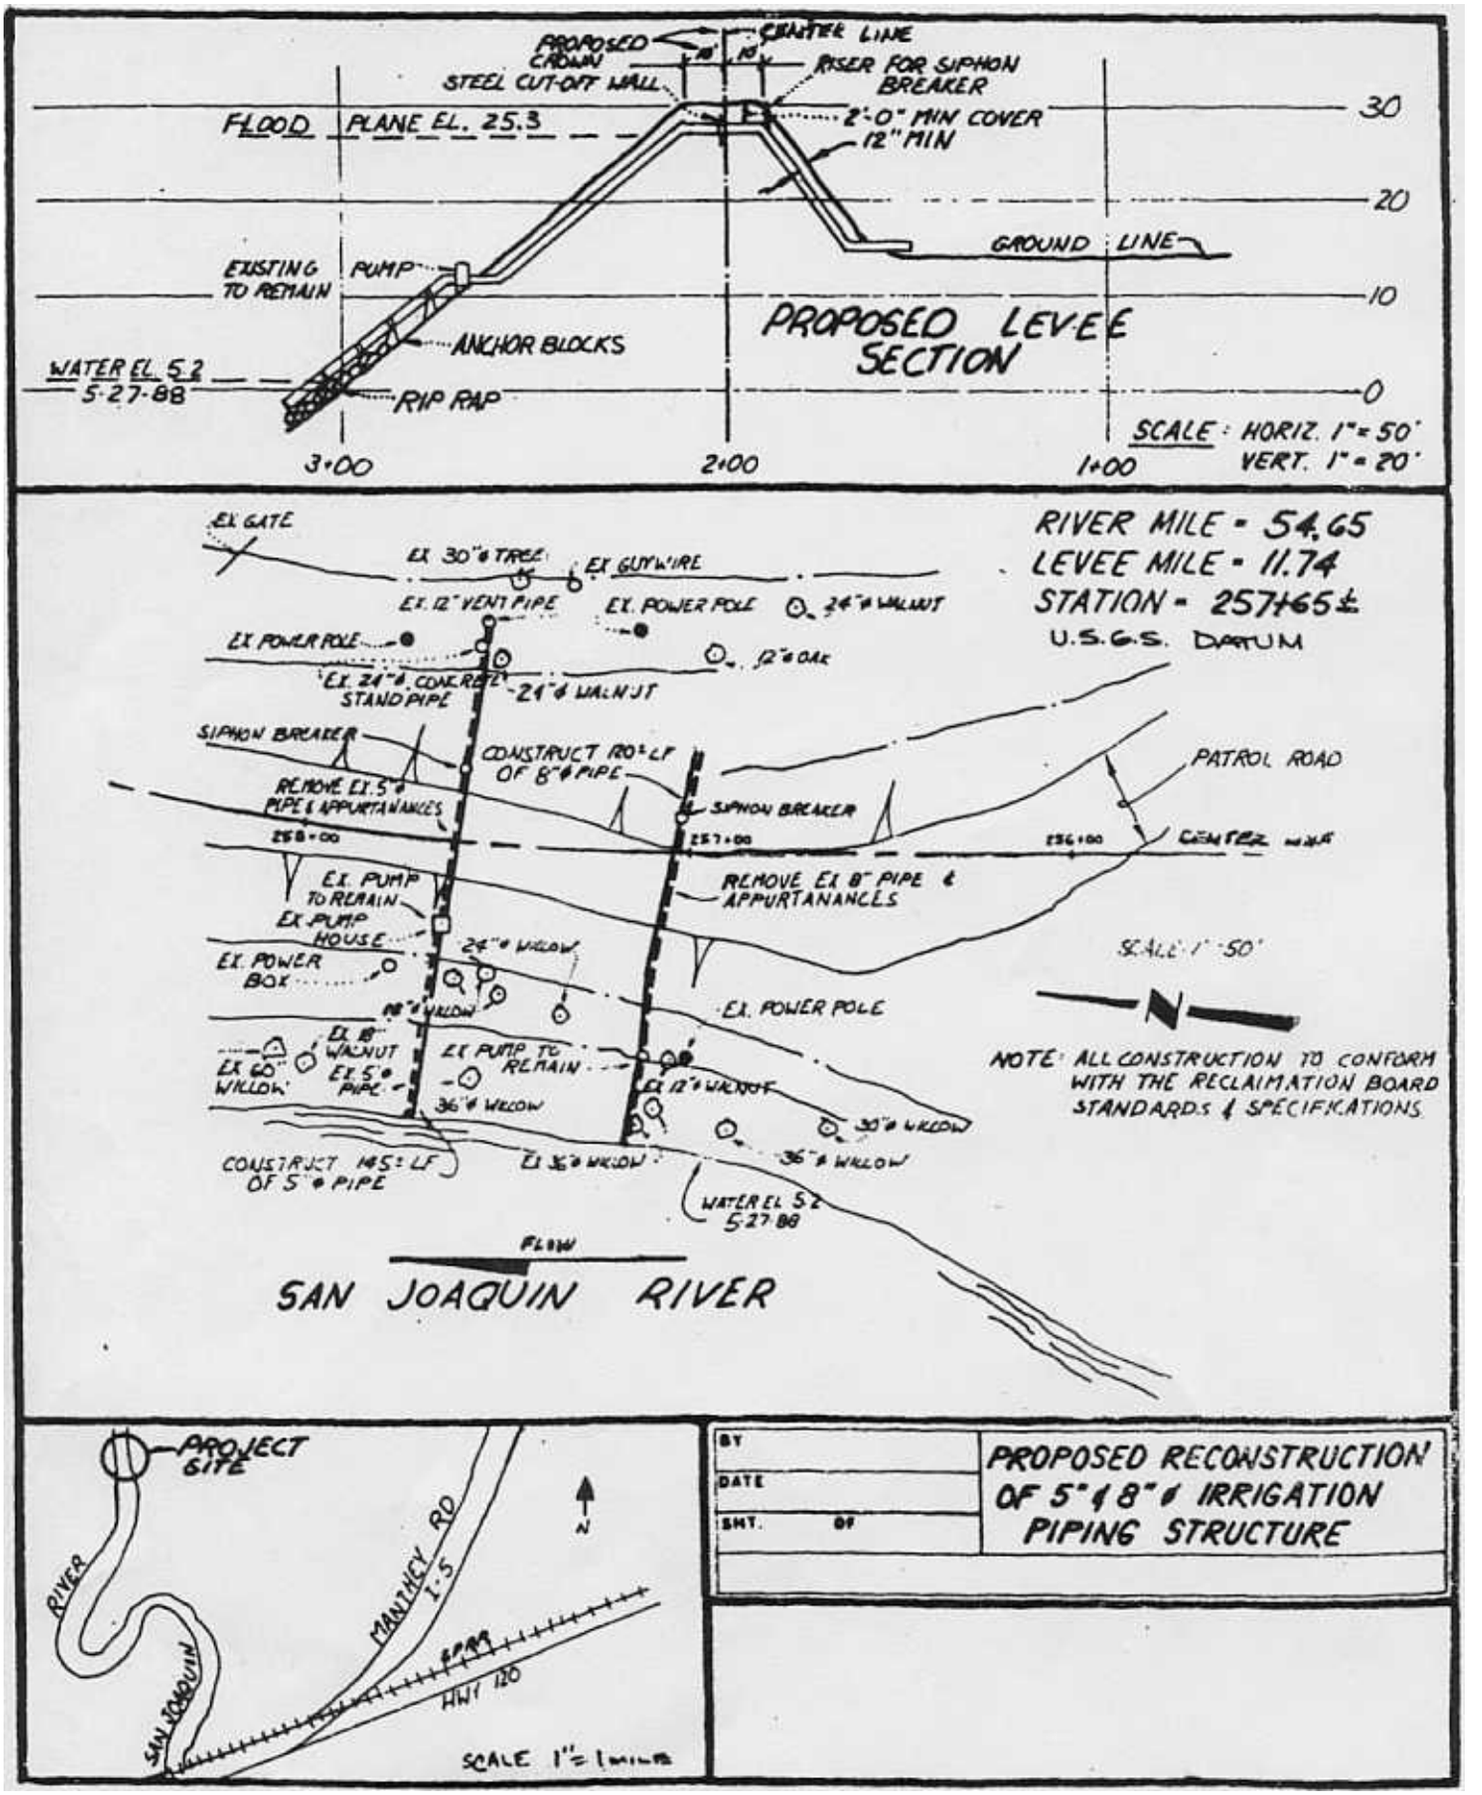
PROPOSED CROWN
CENTER LINE
STEEL CUT-OFF WALL
RISER FOR SIPHON BREAKER
FLOOD PLANE EL. 25.3
2'-0" MIN COVER
12" MIN
GROUND LINE
EXISTING PUMP TO REMAIN
ANCHOR BLOCKS
WATER EL. 5.2 5-27-88
RIP RAP
PROPOSED LEVEE SECTION
SCALE: HORIZ. 1"=50'
VERT. 1"=20'
3+00
2+00
1+00
30
20
10
0
EX. GATE
EX. 30"ø TREE
EX. GUY W/ WIRE
EX. 12" VENT PIPE
EX. POWER POLE
24"ø WALNUT
12"ø OAK
EX. 24"ø CONCRETE STAND PIPE
SIPHON BREAKER
CONSTRUCT 80± LF OF 8"ø PIPE
REMOVE EX. 5"ø PIPE & APPURTANANCES
PATROL ROAD
CENTER LINE
REMOVE EX. 8" PIPE & APPURTANANCES
EX. PUMP TO REMAIN
EX. PUMP HOUSE
EX. POWER BOX
24"ø WILLOW
18"ø WILLOW
EX. 18" WALNUT
EX. 60" WILLOW
EX. 5"ø PIPE
36"ø WILLOW
30"ø WILLOW
CONSTRUCT 145± LF OF 5"ø PIPE
WATER EL. 5.2 5-27-88
FLOW
SAN JOAQUIN RIVER
RIVER MILE - 54.65
LEVEE MILE - 11.74
STATION - 257+65±
U.S.G.S. DATUM
SCALE 1"=50'
N
NOTE: ALL CONSTRUCTION TO CONFORM WITH THE RECLAIMATION BOARD STANDARDS & SPECIFICATIONS.
PROJECT SITE
RIVER
SAN JOAQUIN
MANTHEY RD
I-5
SPRR
HWY 120
N
SCALE 1"=1 MILE
BY
DATE
SHT. OF
PROPOSED RECONSTRUCTION OF 5"ø & 8"ø IRRIGATION PIPING STRUCTURE